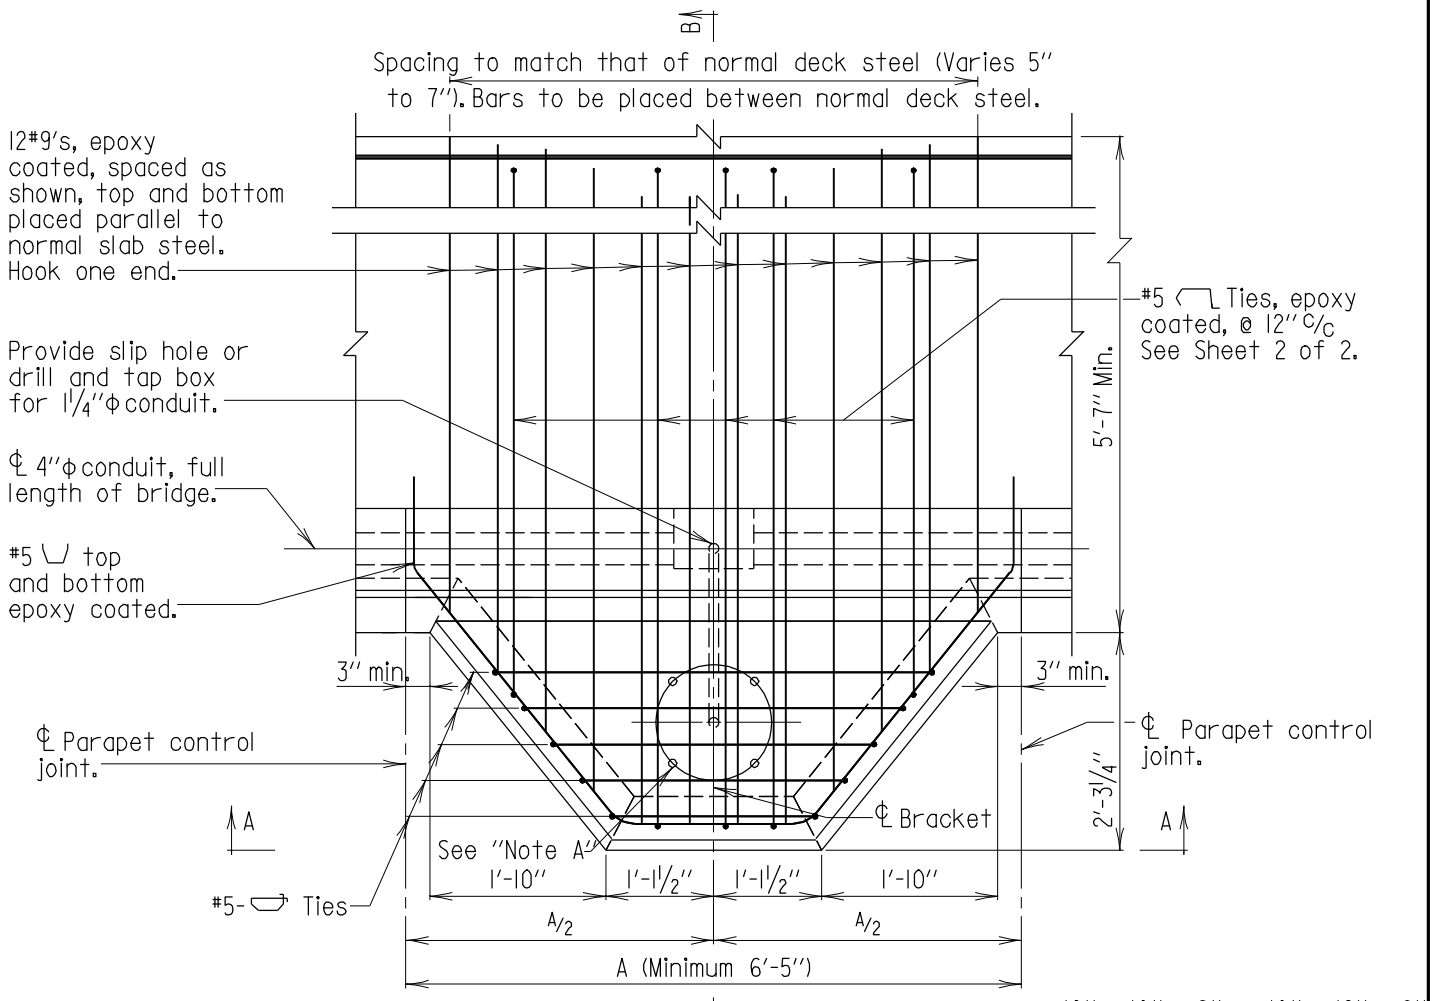

Note:
Station for light post support bracket shown on Plans is only approximate.
℄ Bracket to be located midway between parapet control joints.
A= Normal parapet contol joint spacing (Adjust as necessary to meet minimum limitations).

B

PLAN
Scale: 1/2"=1'-0"

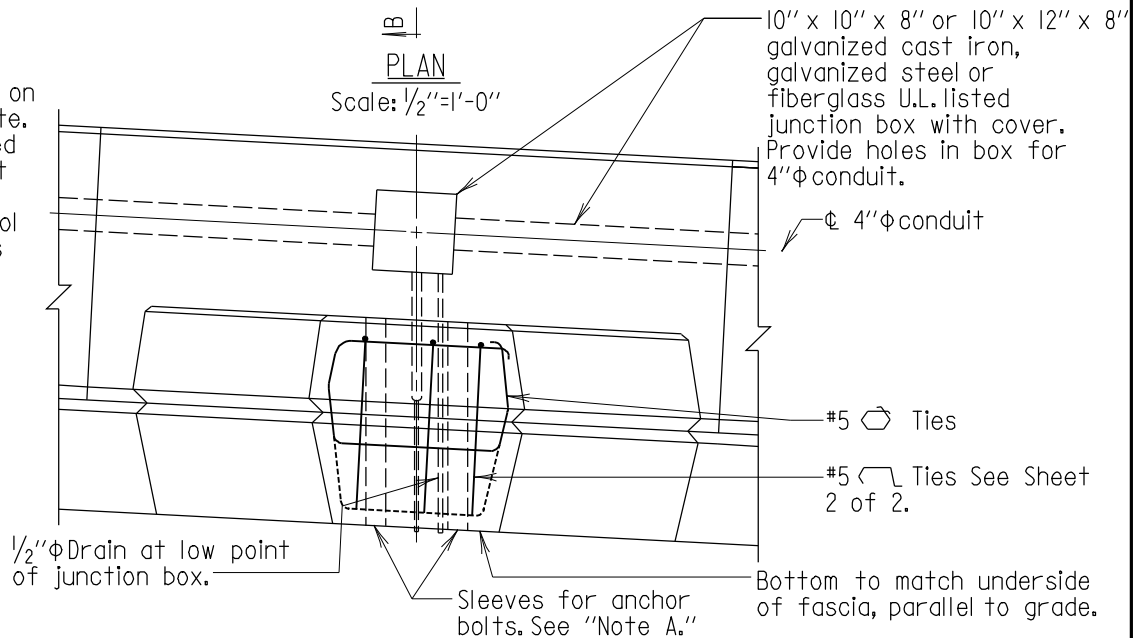

Note:
Normal slab reinforcing steel not shown.
Note A:
Contractor is to contact the District Engineer in writing prior to placing sleeves for anchor bolts, to ascertain the bolt circle dimension and size of anchor bolts that will be used on this project. All light poles to be set plumb using leveling nuts on anchor bolts.
Maximum height of pole for this detail is 40'.

SECTION A-A
Scale: 1/2"=1'-0"

For Section "B-B" see Sheet 2 of 2.

APPROVAL
E.S. Freedman DIRECTOR OFFICE OF STRUCTURES
DATE: 11/8/84

REVISIONS	
SHA	FHWA
5-26-92	·
1-8-93	·
9-24-96	·
1-9-08	·

FHWA APPROVAL
DATE: 3-19-85

STATE OF MARYLAND
DEPARTMENT OF TRANSPORTATION
STATE HIGHWAY ADMINISTRATION
OFFICE OF STRUCTURES

SUPPORT BRACKET FOR BRIDGE MOUNTED LIGHT POST ON SIDEWALK WITH SPECIAL PARAPET

STANDARD NO. BR-SS(6.27)-84-166 SHEET 1 OF 2

SUPER-CONCRETE WORK